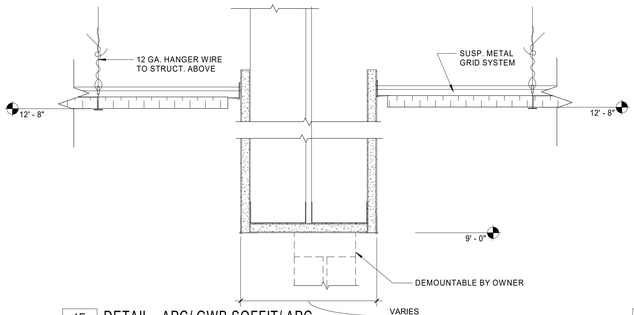

1E DETAIL - APC/ GWB SOFFIT/ APC
A121 3" = 1'-0"

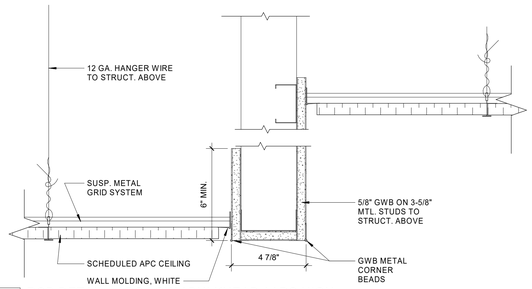

3E RCP DETAIL - APC LOW / BULKHEAD / APC HIGH
A121 3" = 1'-0"

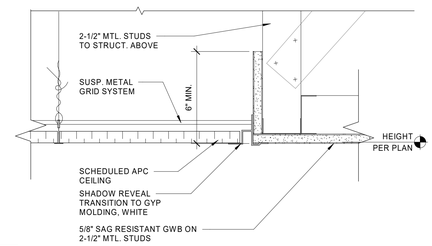

5E RCP DETAIL - GWB TO APC - FLUSH REVEAL
A121 3" = 1'-0"

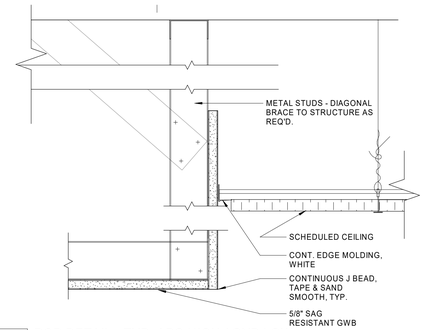

7E RCP DETAIL - TYP. APC HIGH / GYP LOW
A121 3" = 1'-0"

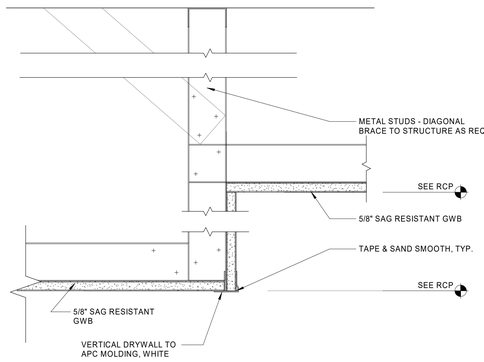

1D RCP DETAIL - TYP. GWB LOW / GWB HIGH
A121 3" = 1'-0"

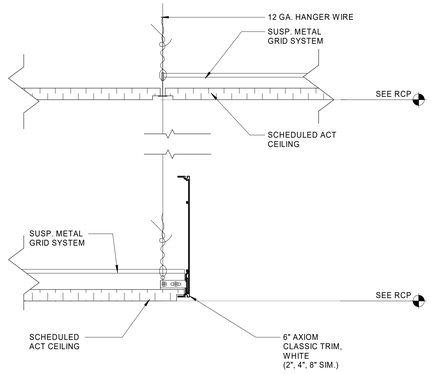

3D RCP DETAIL - TYP. APC HIGH/APC LOW & 6" AXIOM TRIM
A121 3" = 1'-0"

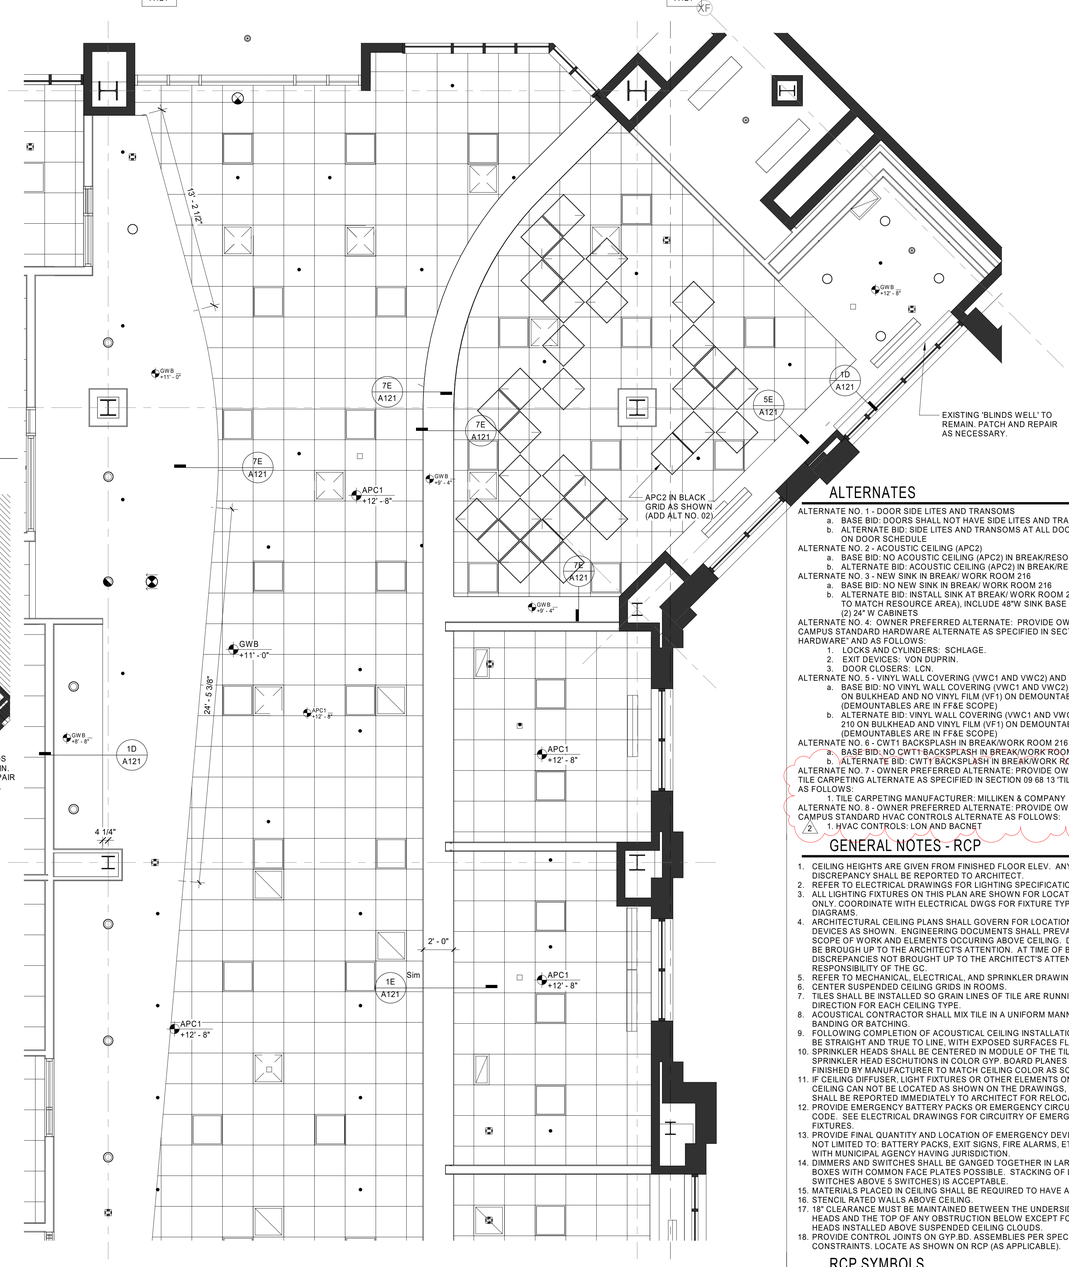

4A Level 2 - REFLECTED CEILING PLAN_ENLARGED PLAN
A121 1/4" = 1'-0"

1A Level 2 - REFLECTED CEILING PLAN
A121 1/8" = 1'-0"

ALTERNATES

ALTERNATE NO. 1 - DOOR SIDE LITES AND TRANSOMS
- a. BASE BID: DOORS SHALL NOT HAVE SIDE LITES AND TRANSOMS
- b. ALTERNATE BID: SIDE LITES AND TRANSOMS AT ALL DOORS AS INDICATED ON DOOR SCHEDULE

ALTERNATE NO. 2 - ACOUSTIC CEILING (APC2)
- a. BASE BID: NO ACOUSTIC CEILING (APC2) IN BREAK/RESOURCE 210A
- b. ALTERNATE BID: ACOUSTIC CEILING (APC2) IN BREAK/RESOURCE 210A

ALTERNATE NO. 3 - NEW SINK IN BREAK/ WORK ROOM 216
- a. BASE BID: NO NEW SINK IN BREAK/ WORK ROOM 216
- b. ALTERNATE BID: INSTALL SINK AT BREAK/ WORK ROOM 216 (SINGLE BOWL TO MATCH RESOURCE AREA). INCLUDE 48"W SINK BASE CABINET IN LIEU OF (2) 24" W CABINETS.

ALTERNATE NO. 4: OWNER PREFERRED ALTERNATE: PROVIDE OWNER PREFERRED CAMPUS STANDARD HARDWARE. ALTERNATE AS SPECIFIED IN SECTION 08 71 00 "DOOR HARDWARE" AND AS FOLLOWS:
1. LOCKS AND CYLINDERS: SCHLAGE.
2. EXIT DEVICES: VON DUPRIN.
3. DOOR CLOSERS: LCN.

ALTERNATE NO. 5 - VINYL WALL COVERING (VWC1 AND VWC2) AND VINYL FILM (VF1)
- a. BASE BID: NO VINYL WALL COVERING (VWC1 AND VWC2) IN RESOURCE 210 ON BULKHEAD AND NO VINYL FILM (VF1) ON DEMOUNTABLES (DEMOUNTABLES ARE IN FF&E SCOPE)
- b. ALTERNATE BID: VINYL WALL COVERING (VWC1 AND VWC2) IN RESOURCE 210 ON BULKHEAD AND VINYL FILM (VF1) ON DEMOUNTABLES (DEMOUNTABLES ARE IN FF&E SCOPE)

ALTERNATE NO. 6 - CWT1 BACKSPLASH IN BREAK/WORK ROOM 216
- a. BASE BID: NO CWT1 BACKSPLASH IN BREAK/WORK ROOM 216
- b. ALTERNATE BID: CWT1 BACKSPLASH IN BREAK/WORK ROOM 216

ALTERNATE NO. 7 - OWNER PREFERRED ALTERNATE: PROVIDE OWNER PREFERRED TILE CARPETING ALTERNATE AS SPECIFIED IN SECTION 09 68 13 'TILE CARPETING' AND AS FOLLOWS:
1. TILE CARPETING MANUFACTURER: MILLIKEN & COMPANY

ALTERNATE NO. 8 - OWNER PREFERRED ALTERNATE: PROVIDE OWNER PREFERRED CAMPUS STANDARD HVAC CONTROLS ALTERNATE AS FOLLOWS:
2. 1. HVAC CONTROLS: LON AND BACNET

GENERAL NOTES - RCP

1. CEILING HEIGHTS ARE GIVEN FROM FINISHED FLOOR ELEV. ANY CONFLICT / DISCREPANCY SHALL BE REPORTED TO ARCHITECT.
2. REFER TO ELECTRICAL DRAWINGS FOR LIGHTING SPECIFICATIONS.
3. ALL LIGHTING FIXTURES ON THIS PLAN ARE SHOWN FOR LOCATION REFERENCE ONLY. COORDINATE WITH ELECTRICAL DWGS FOR FIXTURE TYPE AND WIRING DIAGRAMS.
4. ARCHITECTURAL CEILING PLANS SHALL GOVERN FOR LOCATIONS OF ALL CEILING DEVICES AS SHOWN. ENGINEERING DOCUMENTS SHALL PREVAIL ONLY IN CASE OF SCOPE OF WORK AND ELEMENTS OCCURING ABOVE CEILING. DISCREPANCIES MUST BE BROUGH UP TO THE ARCHITECT'S ATTENTION. AT TIME OF BID, ANY DISCREPANCIES NOT BROUGHT UP TO THE ARCHITECT'S ATTENTION SHALL BE THE RESPONSIBILITY OF THE GC.
5. REFER TO MECHANICAL, ELECTRICAL, AND SPRINKLER DRAWINGS FOR DEVICES.
6. CENTER SUSPENDED CEILING GRIDS IN ROOMS.
7. TILES SHALL BE INSTALLED SO GRAIN LINES OF TILE ARE RUNNING IN SAME DIRECTION FOR EACH CEILING TYPE.
8. ACOUSTICAL CONTRACTOR SHALL MIX TILE IN A UNIFORM MANNER TO ELIMINATE BANDING OR BATCHING.
9. FOLLOWING COMPLETION OF ACOUSTICAL CEILING INSTALLATION, ALL JOINTS SHALL BE STRAIGHT AND TRUE TO LINE, WITH EXPOSED SURFACES FLUSH AND LEVEL.
10. SPRINKLER HEADS SHALL BE CENTERED IN MODULE OF THE TILE INDICATED. SPRINKLER HEAD ESCHUTIONS IN COLOR GYP. BOARD PLANES SHALL BE CUSTOM FINISHED BY MANUFACTURER TO MATCH CEILING COLOR AS SCHEDULED.
11. IF CEILING DIFFUSER, LIGHT FIXTURES OR OTHER ELEMENTS ON OR ABOVE THE CEILING CAN NOT BE LOCATED AS SHOWN ON THE DRAWINGS, SUCH INTERFERENCE SHALL BE REPORTED IMMEDIATELY TO ARCHITECT FOR RELOCATION.
12. PROVIDE EMERGENCY BATTERY PACKS OR EMERGENCY CIRCUITS AS REQUIRED BY CODE. SEE ELECTRICAL DRAWINGS FOR CIRCUITRY OF EMERGENCY LIGHT FIXTURES.
13. PROVIDE FINAL QUANTITY AND LOCATION OF EMERGENCY DEVICES, (INCLUDING BUT NOT LIMITED TO: BATTERY PACKS, EXIT SIGNS, FIRE ALARMS, ETC.) IN COMPLIANCE WITH MUNICIPAL AGENCY HAVING JURISDICTION.
14. DIMMERS AND SWITCHES SHALL BE GANGED TOGETHER IN LARGEST MULTI-GANG BOXES WITH COMMON FACE PLATES POSSIBLE. STACKING OF LARGE BOXES (5 SWITCHES ABOVE 5 SWITCHES) IS ACCEPTABLE.
15. MATERIALS PLACED IN CEILING SHALL BE REQUIRED TO HAVE A PLENUM RATING.
16. STENCIL RATED WALLS ABOVE CEILING.
17. 18" CLEARANCE MUST BE MAINTAINED BETWEEN THE UNDERSIDE OF ANY SPRINKLER HEADS AND THE TOP OF ANY OBSTRUCTION BELOW EXCEPT FOR THOSE SPRINKLER HEADS INSTALLED ABOVE SUSPENDED CEILING CLOUDS.
18. PROVIDE CONTROL JOINTS ON GYP BD. ASSEMBLIES PER SPECIFICATIONSC CONSTRAINTS. LOCATE AS SHOWN ON RCP (AS APPLICABLE).

RCP SYMBOLS

- 2 X 2 DIRECT/INDIRECT LIGHT FIXTURE
- 2 X 4 DIRECT/INDIRECT LIGHT FIXTURE
- PENDANT LIGHT FIXTURE
- RECESSED LIGHT FIXTURE
- APC CEILING SYSTEM
- GWB CEILING
- SPRINKLER HEAD

FIXTURES LISTED BELOW ARE NOT SHOWN ON ARCHITECTURAL RCP FOR THE DD SUBMITTAL. WILL COORDINATE FOR CD SUBMITTAL. SEE MECHANICAL DRAWINGS FOR GRILLE LOCATIONS

- MECHANICAL RETURN DIFFUSER
- MECHANICAL SUPPLY DIFFUSER
- MECHANICAL RETURN DIFFUSER
- MECHANICAL SUPPLY DIFFUSER
- EXIT SIGN (WALL / CEILING)

LITTLE
DIVERSIFIED ARCHITECTURAL CONSULTING
615 South College Street
Charlotte, NC 28202
T: 704.525.6350
www.littleonline.com

This drawing and the design shown are the property of Little Diversified Architectural Consulting. The reproduction, copying or other use of this drawing without their written consent is prohibited and any infringement will be subject to legal action.
© Little 2019

McCracken & Lopez, P.A.
Consulting Engineers
8801 J.M. Keynes Drive, Ste. 240
Charlotte, NC 28262
704/376-7072 (License No. C-0503)

UNC CHARLOTTE

LITTLE DIVERSIFIED ARCHITECTURAL CONSULTING, INC. REGISTERED ARCHITECTURAL CORPORATION NORTH CAROLINA CERT. NO. 50033 CHARLOTTE, N.C.

SHANNON RYDELL REGISTERED ARCHITECT 12539 NORTH CAROLINA CHARLOTTE, N.C. 3.25.2020

ISSUE FOR
BID SET

ISSUE DATE
03/23/20

REVISIONS

NO.	REASON	DATE
1	Addendum 01	04/03/20
2	Addendum 02	04/14/20

PROJECT TEAM
PRINCIPAL IN CHARGE
SR
PROJECT MANAGER
AS
DESIGN TEAM
CE

PROJECT NAME
UNCC-SGO RENOVATIONS

SCO PROJECT #18-18336-01A

PROJECT NO.
113-1001-00

SHEET TITLE
REFLECTED CEILING PLAN - LEVEL 02

SHEET NUMBER
A121

C:\Users\ashley.spinks\Documents\1131001000_SGO RENO_v20_A_jadisherspinks.rvt
4/13/2020 6:54:15 PM