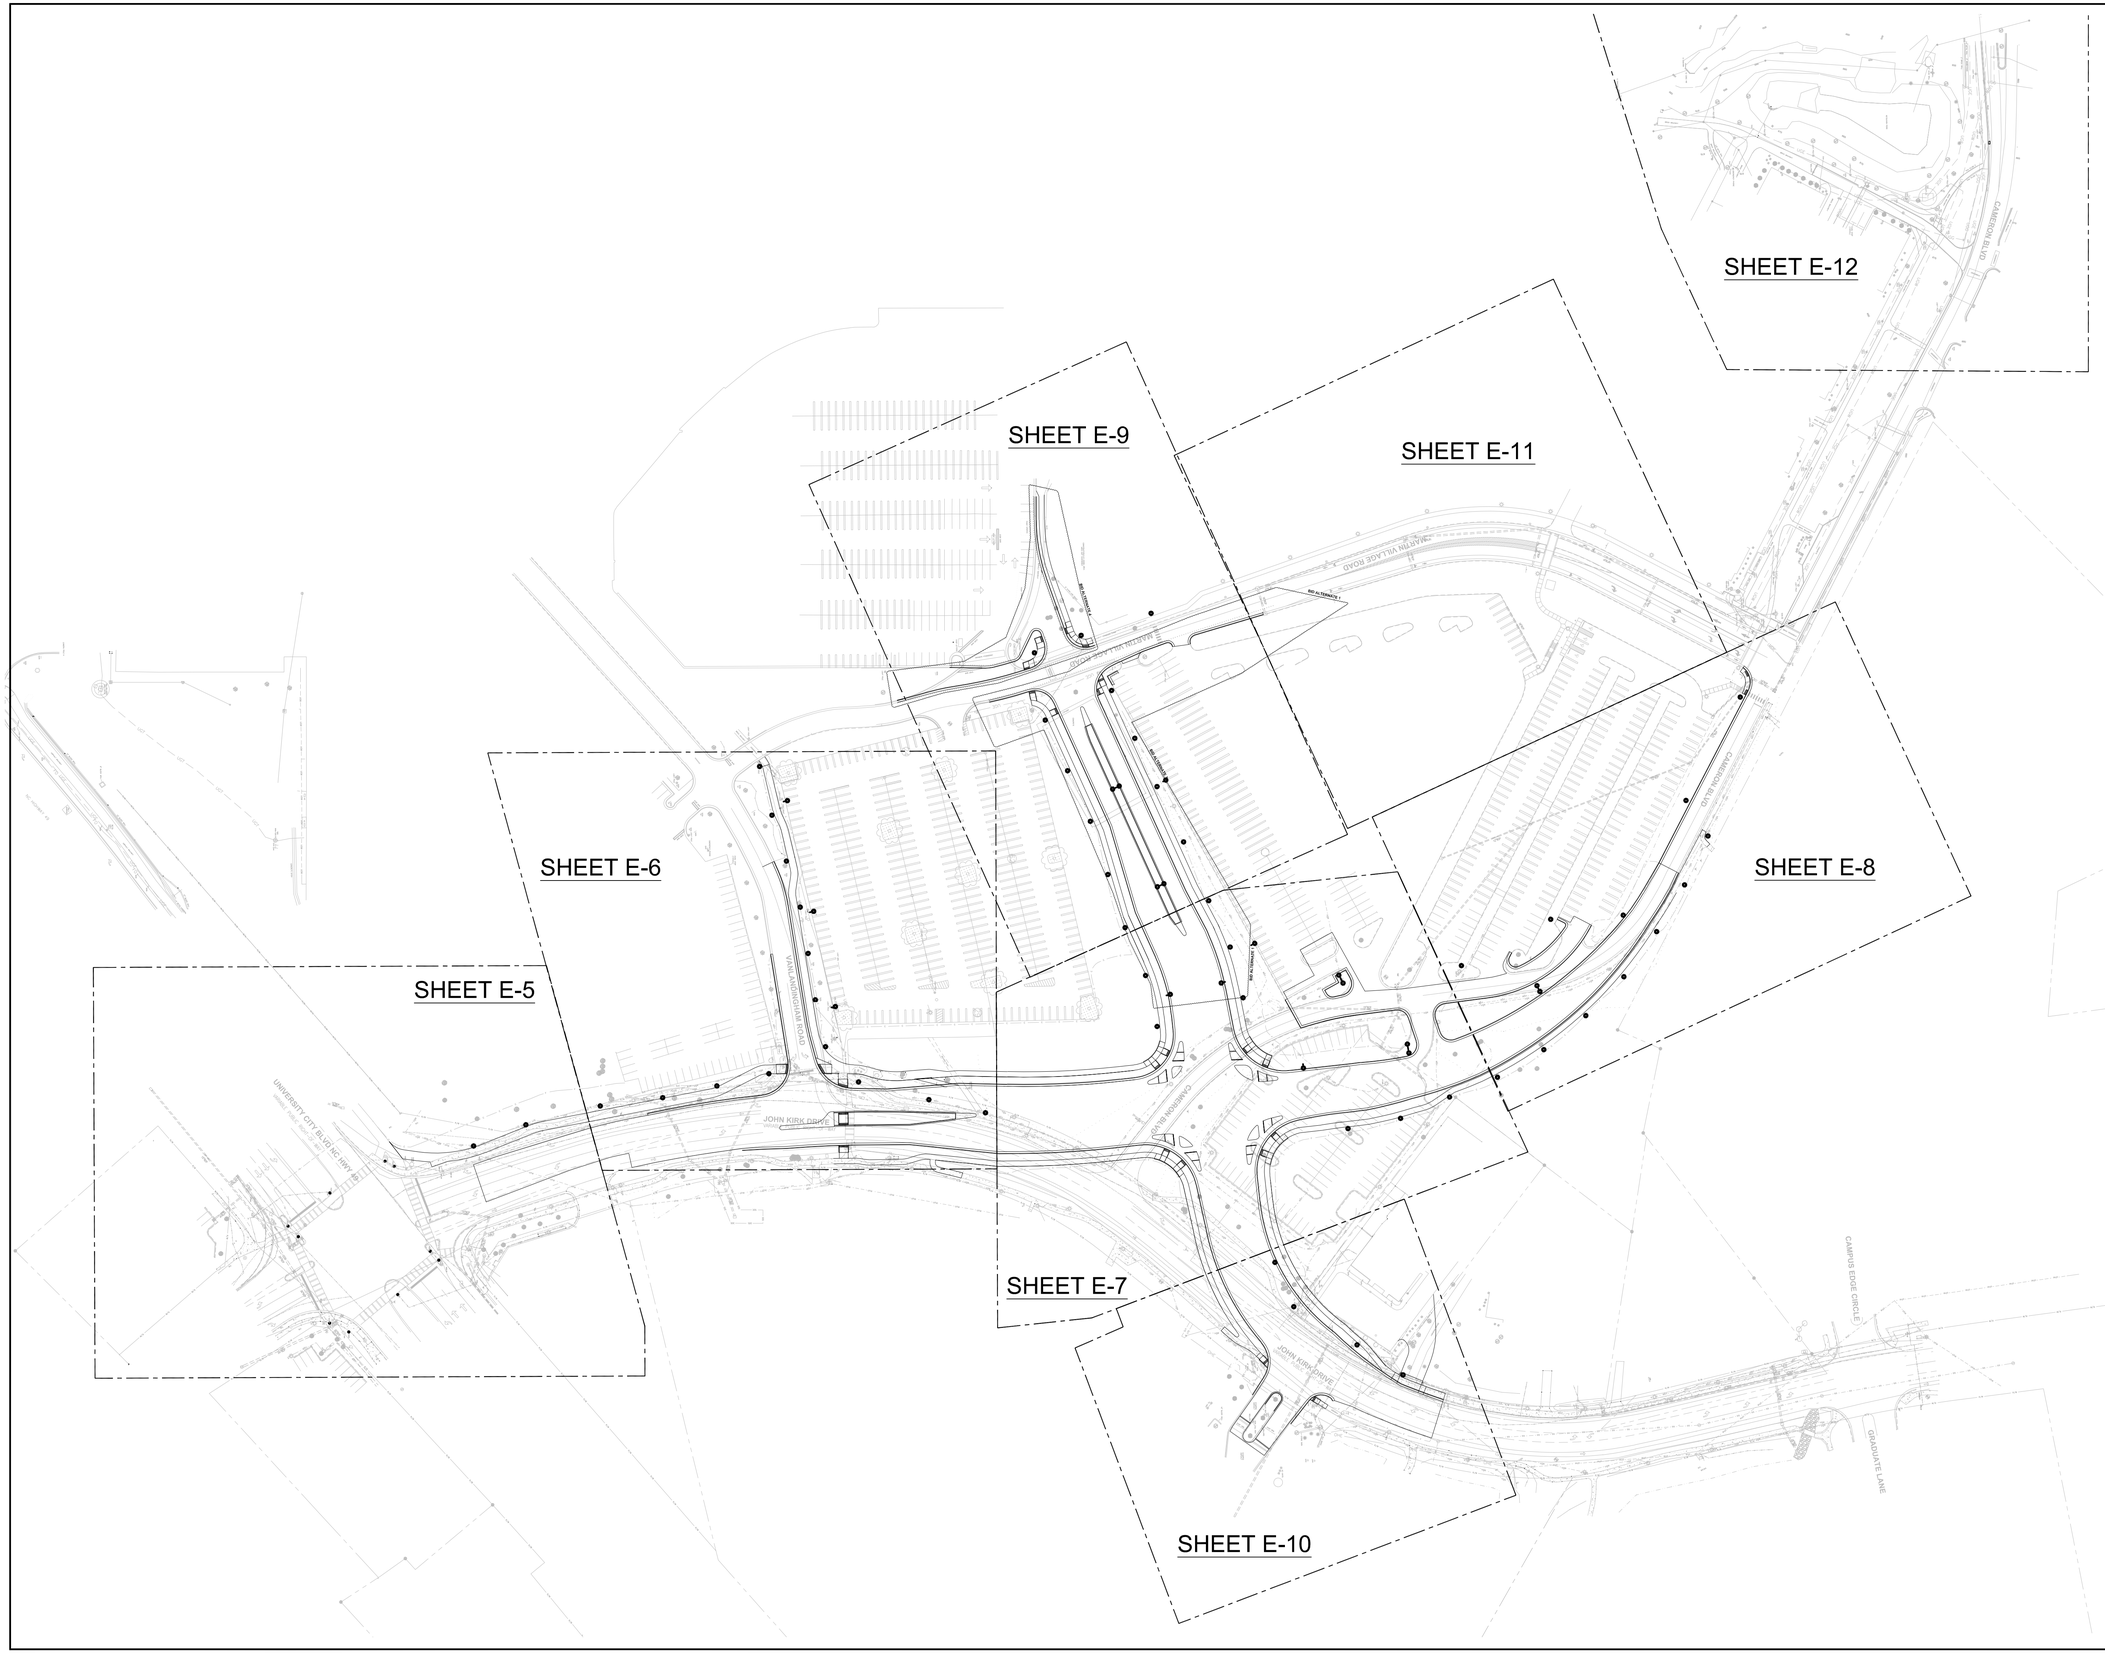

GRAPHIC SCALE IN FEET
0 40 80 160

PLAN NORTH

Know what's below. Call before you dig.

No.	REVISIONS	DATE	BY

CMTA
8801 J.M. Keynes Dr. Suite 240 Charlotte, NC 28262
704-376-1555 www.cmta.com
C-1556

BID SET

NORTH CAROLINA PROFESSIONAL ENGINEER SEAL 18459 JAMES R. ENGLISH 10/9/2020

MC&L PROJECT	217.069
DATE	10/9/2020
SCALE	AS SHOWN
DESIGNED BY	JRM
DRAWN BY	GEJ
CHECKED BY	GEC

UNC CHARLOTTE
9201 UNIVERSITY CITY BOULEVARD
CHARLOTTE, NC 28223

OVERALL ELECTRICAL PLAN

THE UNIVERSITY OF NORTH CAROLINA AT CHARLOTTE
EAST VILLAGE
INFRASTRUCTURE
PROJECT ID #13-11004-02A

SHEET NUMBER
E-2